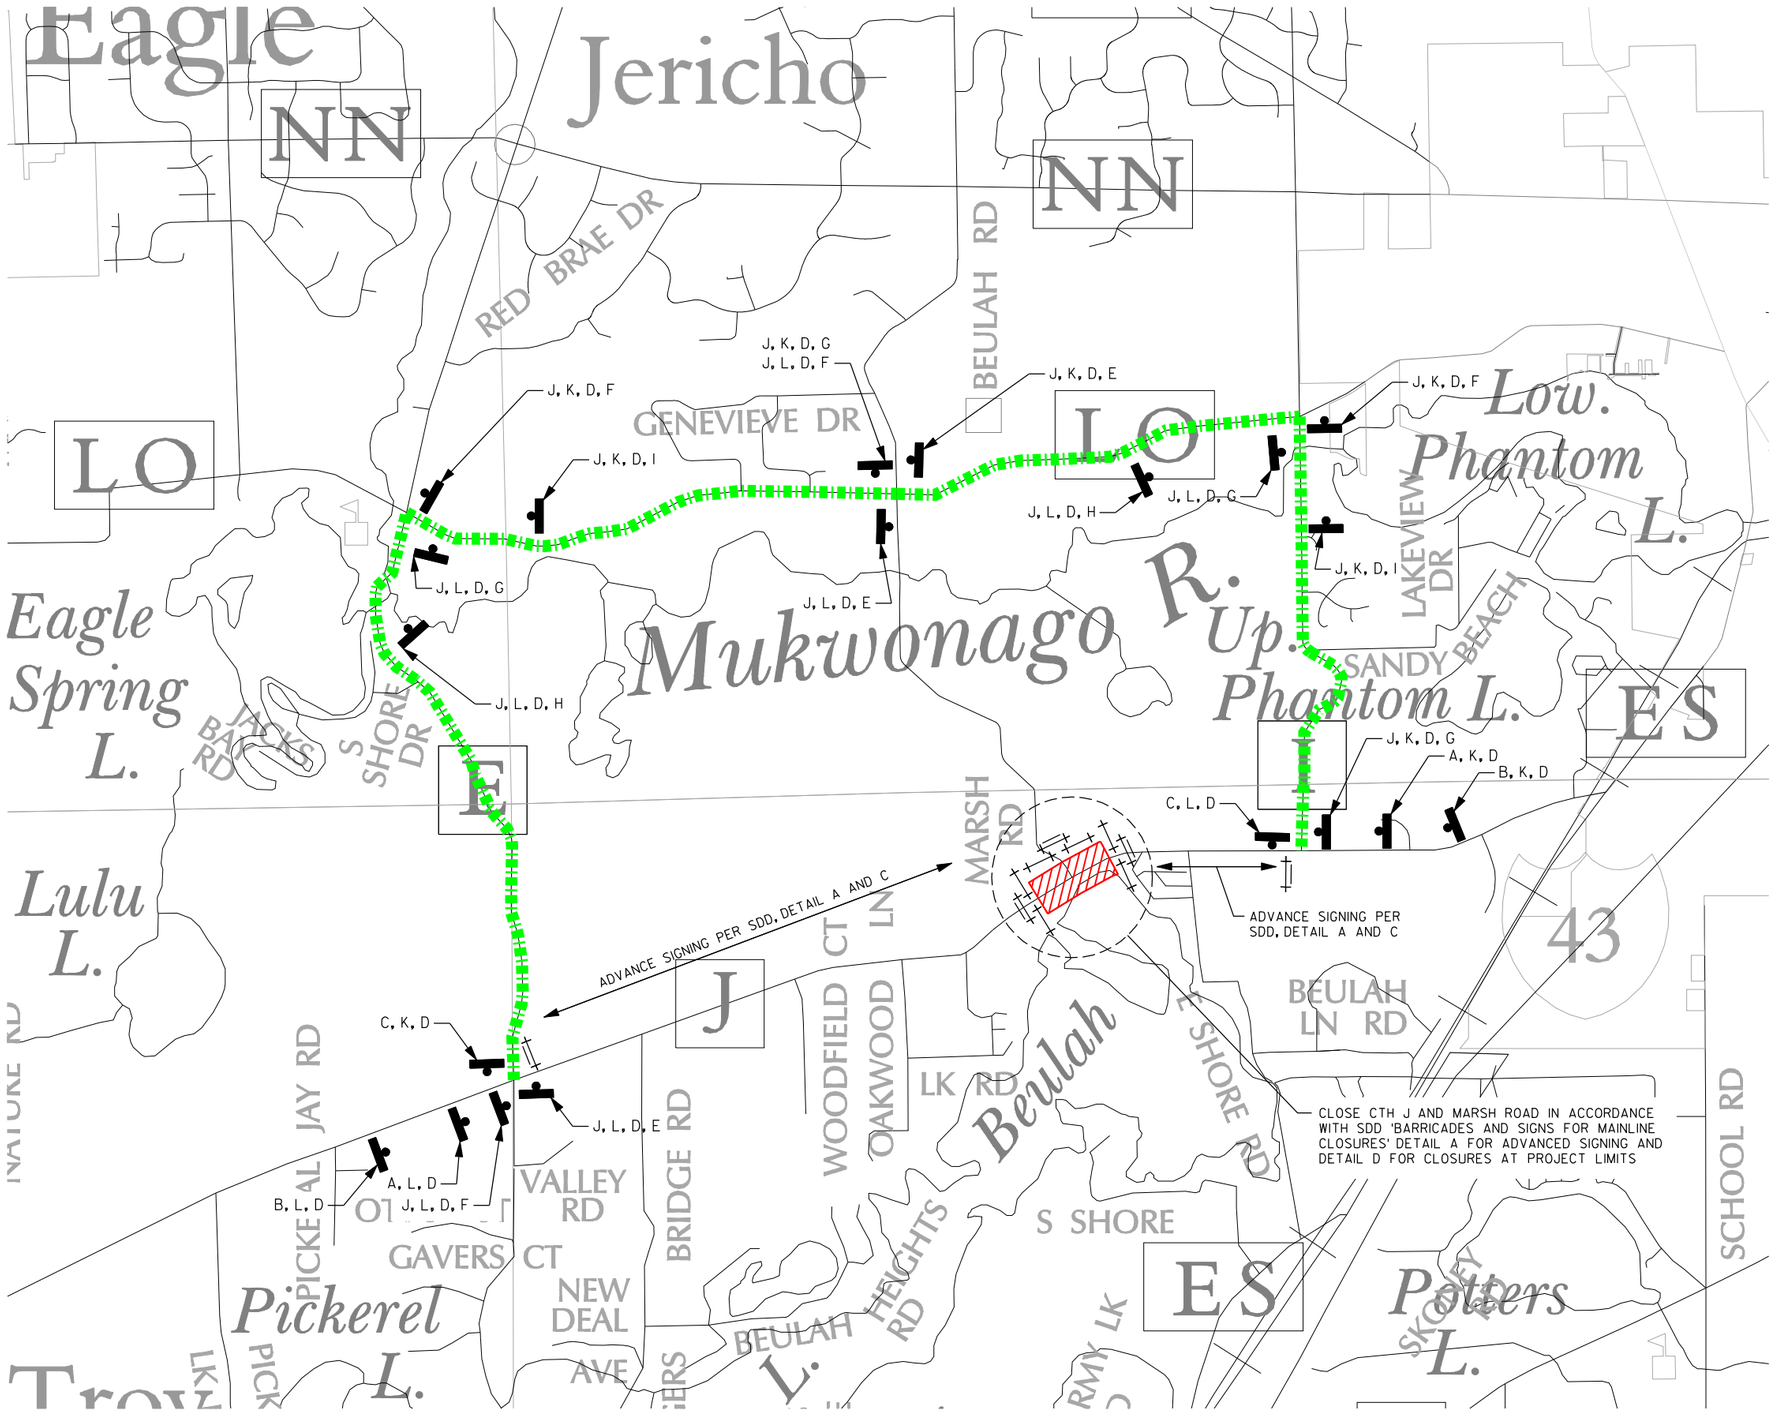


## TRAFFIC CONTROL LEGEND

- SIGN ON FIXED POST
- TYPE III BARRICADE WITH SIGN AND WARNING LIGHTS TYPE A
- TYPE III BARRICADE WITH WARNING LIGHTS TYPE A
- DETOUR ROUTE FOR CTH J (TO BE SIGNED BY CONTRACTOR)
- CONSTRUCTION LIMITS

## TRAFFIC CONTROL NOTES

1. THE EXACT NUMBER, LOCATION AND SPACING OF ALL SIGNS AND DEVICES SHALL BE ADJUSTED TO FIT FIELD CONDITIONS
2. ALL SIGNS ARE 24" X 24" UNLESS OTHERWISE NOTED
3. ALL SIGNS TO BE PROVIDED BY THE CONTRACTOR

A = DETOUR 500 FT W20-2

B = DETOUR 1/2 MILE W20-2

C = END DETOUR M4-8A 24" X 18"

D = COUNTY J M1-5A 24" X 24"

E = MO 6-1 21" X 21"

F = MO 6-1 21" X 21"

G = MO 6-1 21" X 21"

H = MO 5-1R 21" X 21"

I = MO 5-1L 21" X 21"

J = DETOUR M4-8 24" X 12"

K = WEST M3-4 24" X 12"

L = EAST M3-2 24" X 12"

| PATRICK PROJECT NO.: 21252.012 | CLIENT PROJECT NO.: 12103875 | WALWORTH COUNTY | DRAWN: JIJ | CHECKED: KEF | REVISED: JIJ | DETOUR ROUTE | SHEET 12 OF 35 |
|---|---|---|---|---|---|---|---|